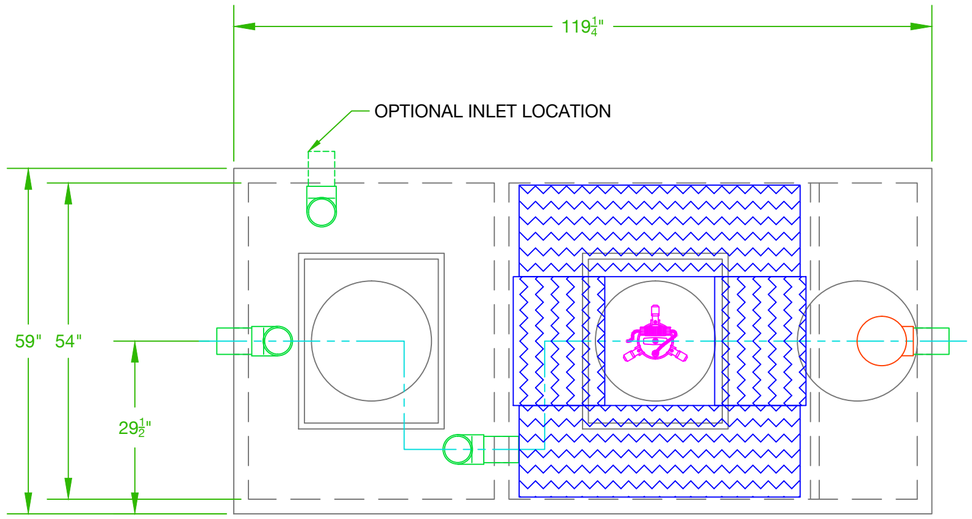

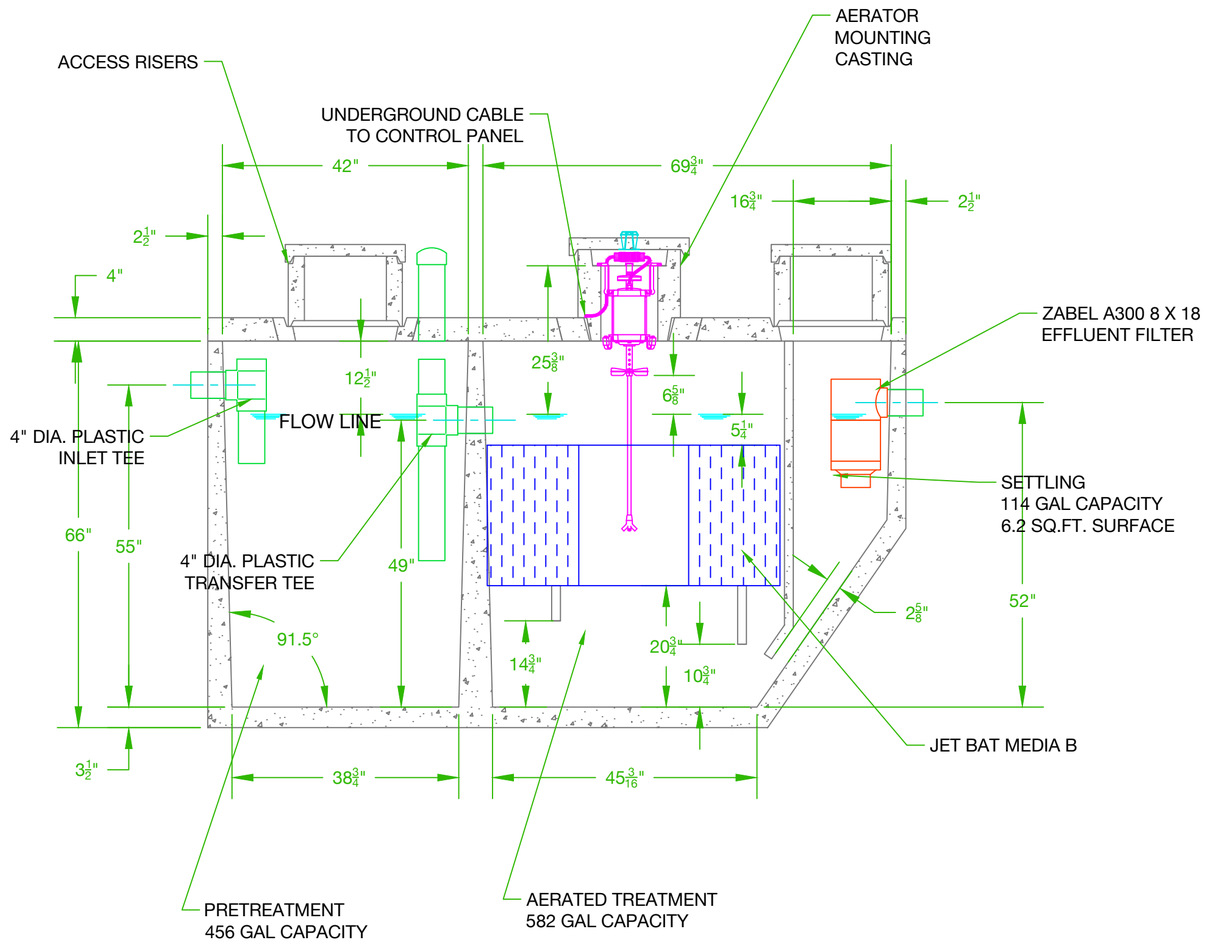

NOTES:

1. AERATOR MODEL 700LL MUST BE USED AND RUN ON A 30 MINUTE ON, 30 MINUTE OFF CYCLE
2. DEVELOP RISERS TO GRADE OR WITHIN 12" BELOW GRADE
3. PLASTIC RISERS CAST INTO THE TANK LID MAY BE USED IN PLACE OF CONCRETE RISERS

REV	ECN	DATE	DESCRIPTION	DRFT	APRV
-	1407	03/18/16	NEW DRAWING	N J K	

Jet® Wastewater Treatment Solutions

Founded on Innovation. Anchored by Service.®

DRAWN BY: N J K	DATE 3/18/16
APPROVED BY:	DATE:
MATERIAL:	
TITLE: J-750 RESIDENTIAL WWTP WITH EFFLUENT FILTRATION ONE PIECE TANK CASTING	SCALE: 1 : 20 / SIZE: C
USED ON:	UNLESS OTHERWISE SPECIFIED: ALL DIMENSIONS ARE IN INCHES DECIMAL: ± .005 FRACTIONAL: ± 1/64 DEGREE: ± 1°
PROPRIETARY PROPERTY: THIS DRAWING IS THE PROPERTY OF JET INC. AND MAY NOT BE REPRODUCED, COPIED OR USED WITHOUT WRITTEN PERMISSION.	DRAWING NUMBER: J-750CF REV: -